# Cae Du Campsite, Beddgelert

## Proposed Layout

**15** Caravans

**70** Tents

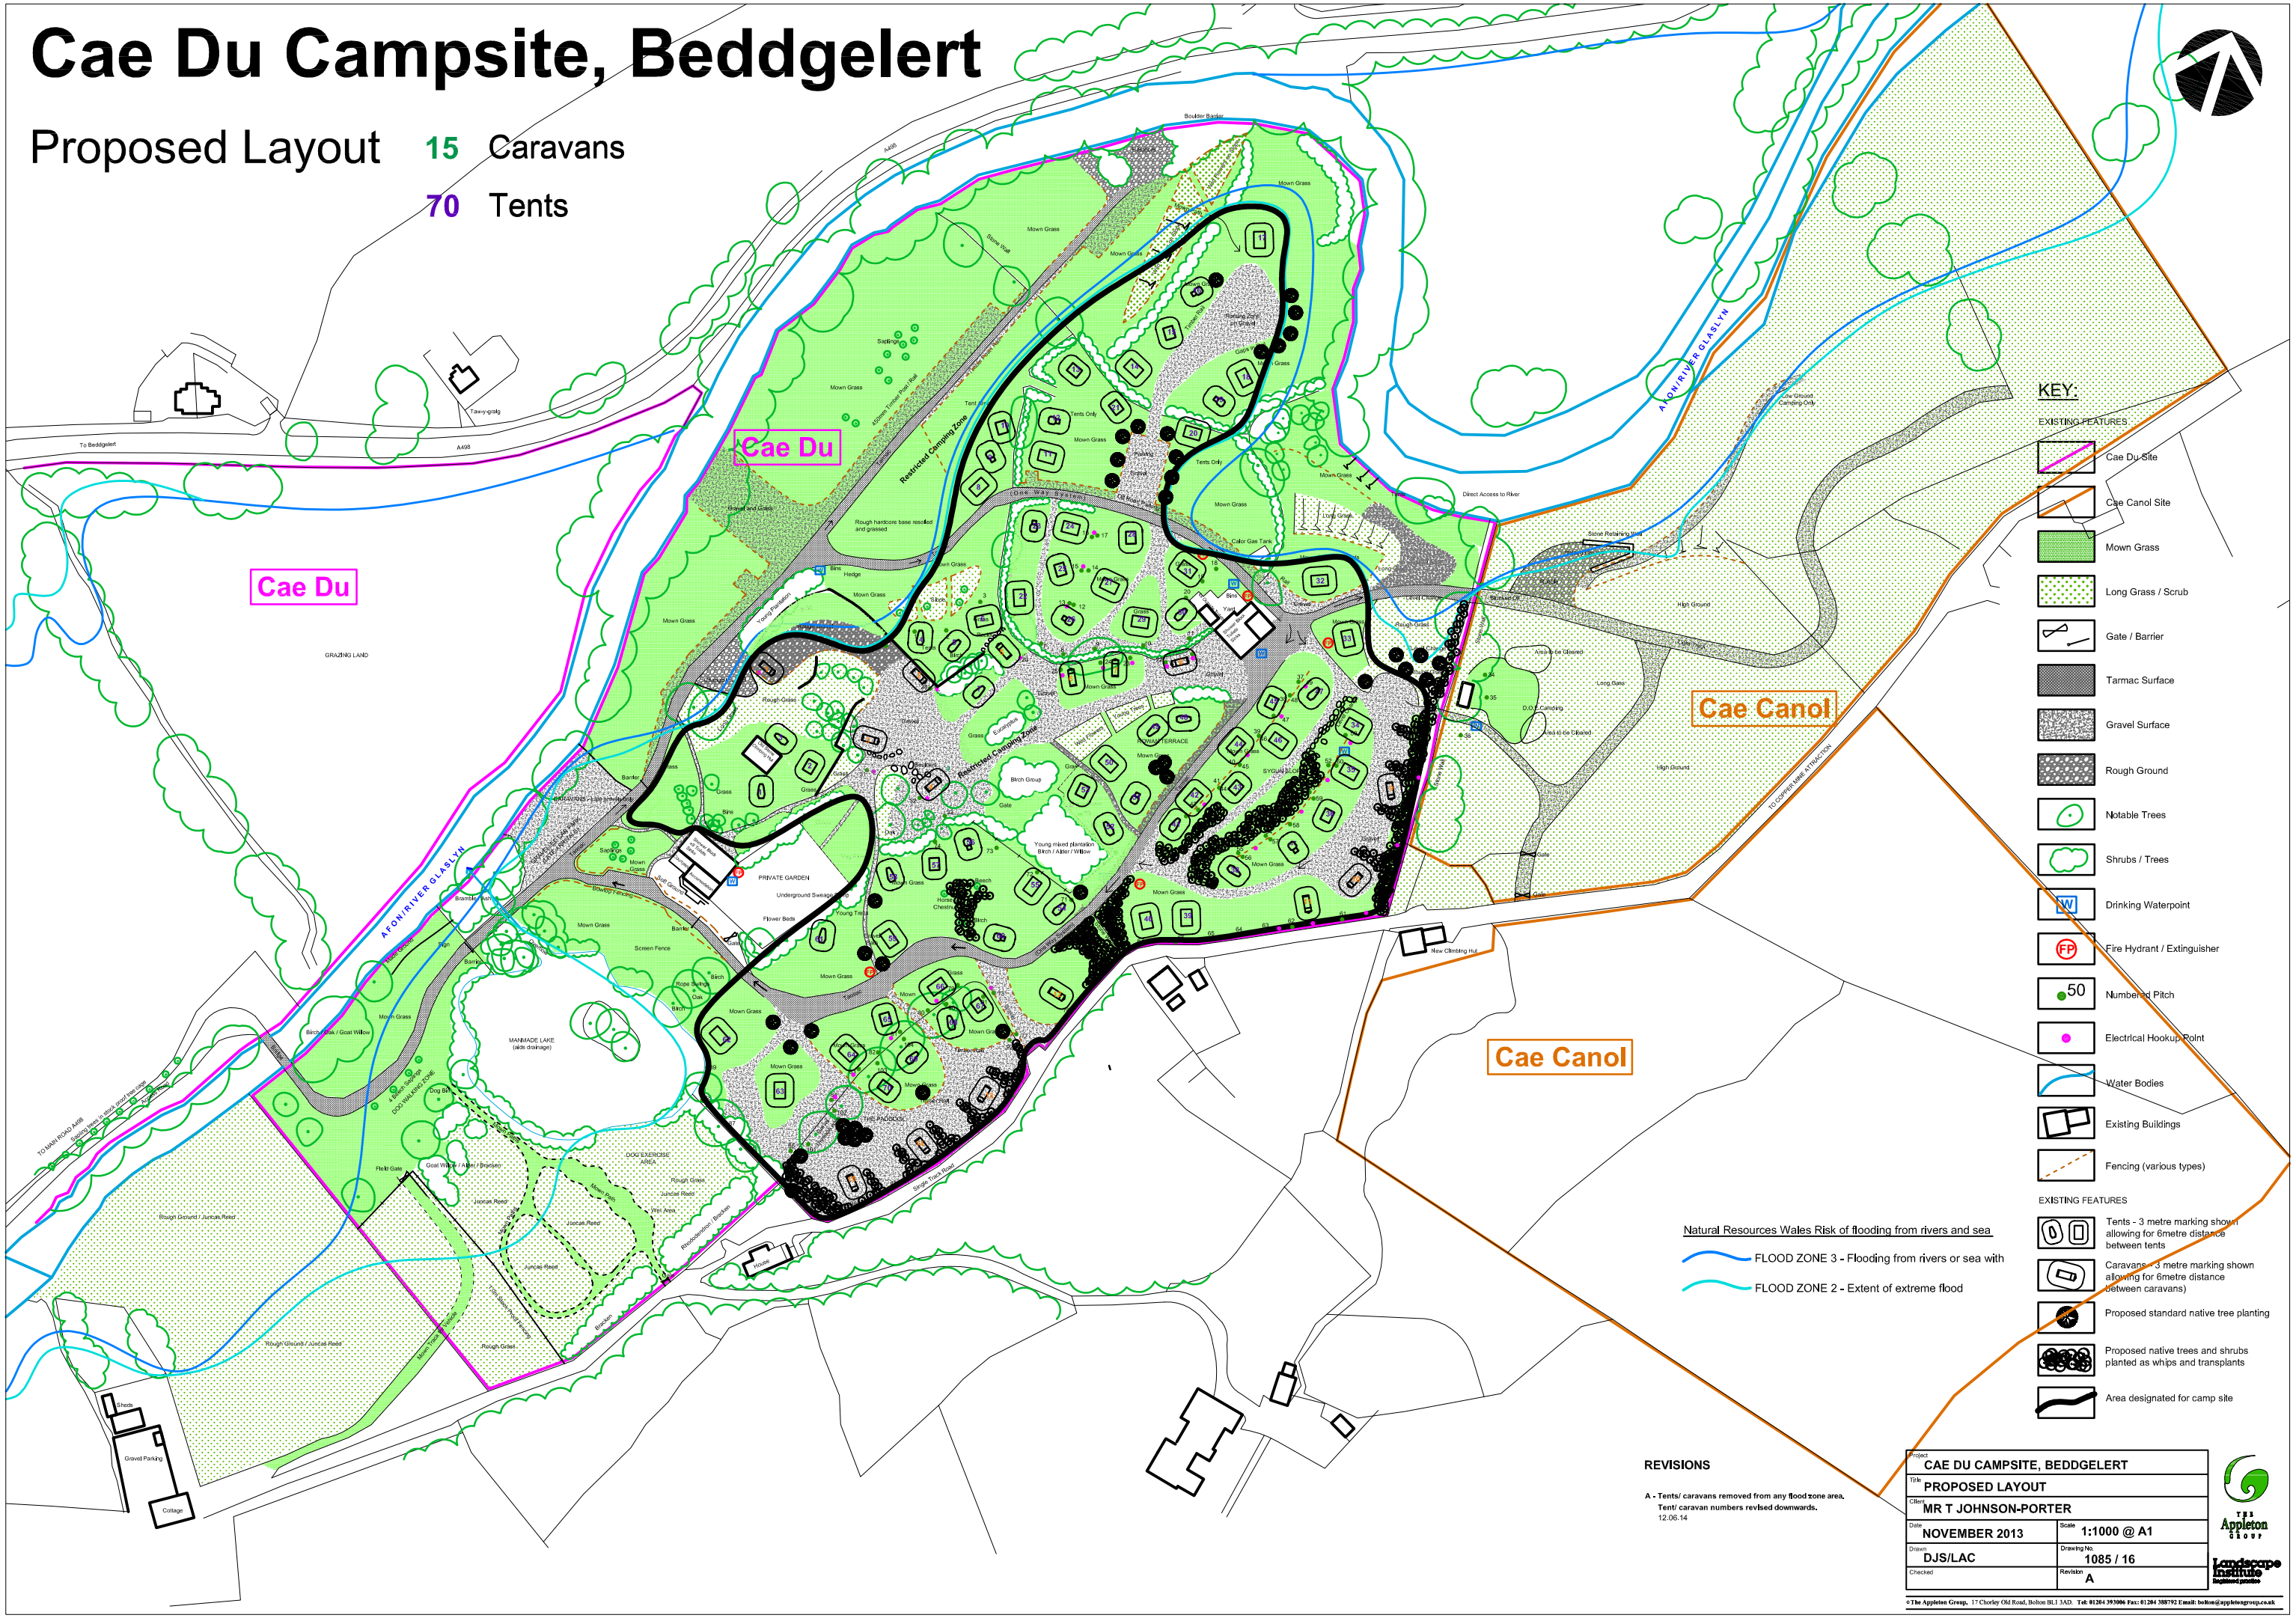


**REVISIONS**

**A - Tents/ caravans removed from any flood zone area. Tent/ caravan numbers revised downwards.**
12.06.14

| | |
|---|---|
| Project: **CAE DU CAMPSITE, BEDDGELERT** | |
| Title: **PROPOSED LAYOUT** | |
| Client: **MR T JOHNSON-PORTER** | |
| Date: **NOVEMBER 2013** | Scale: **1:1000 @ A1** |
| Drawn: **DJS/LAC** | Drawing No. **1085 / 16** |
| Checked: | Revision **A** |

THE Appleton GROUP

Landscape Institute Registered practice

© The Appleton Group, 17 Chorley Old Road, Bolton BL1 3AD. Tel: 01204 393006 Fax: 01204 388792 Email: bolton@appletongroup.co.uk