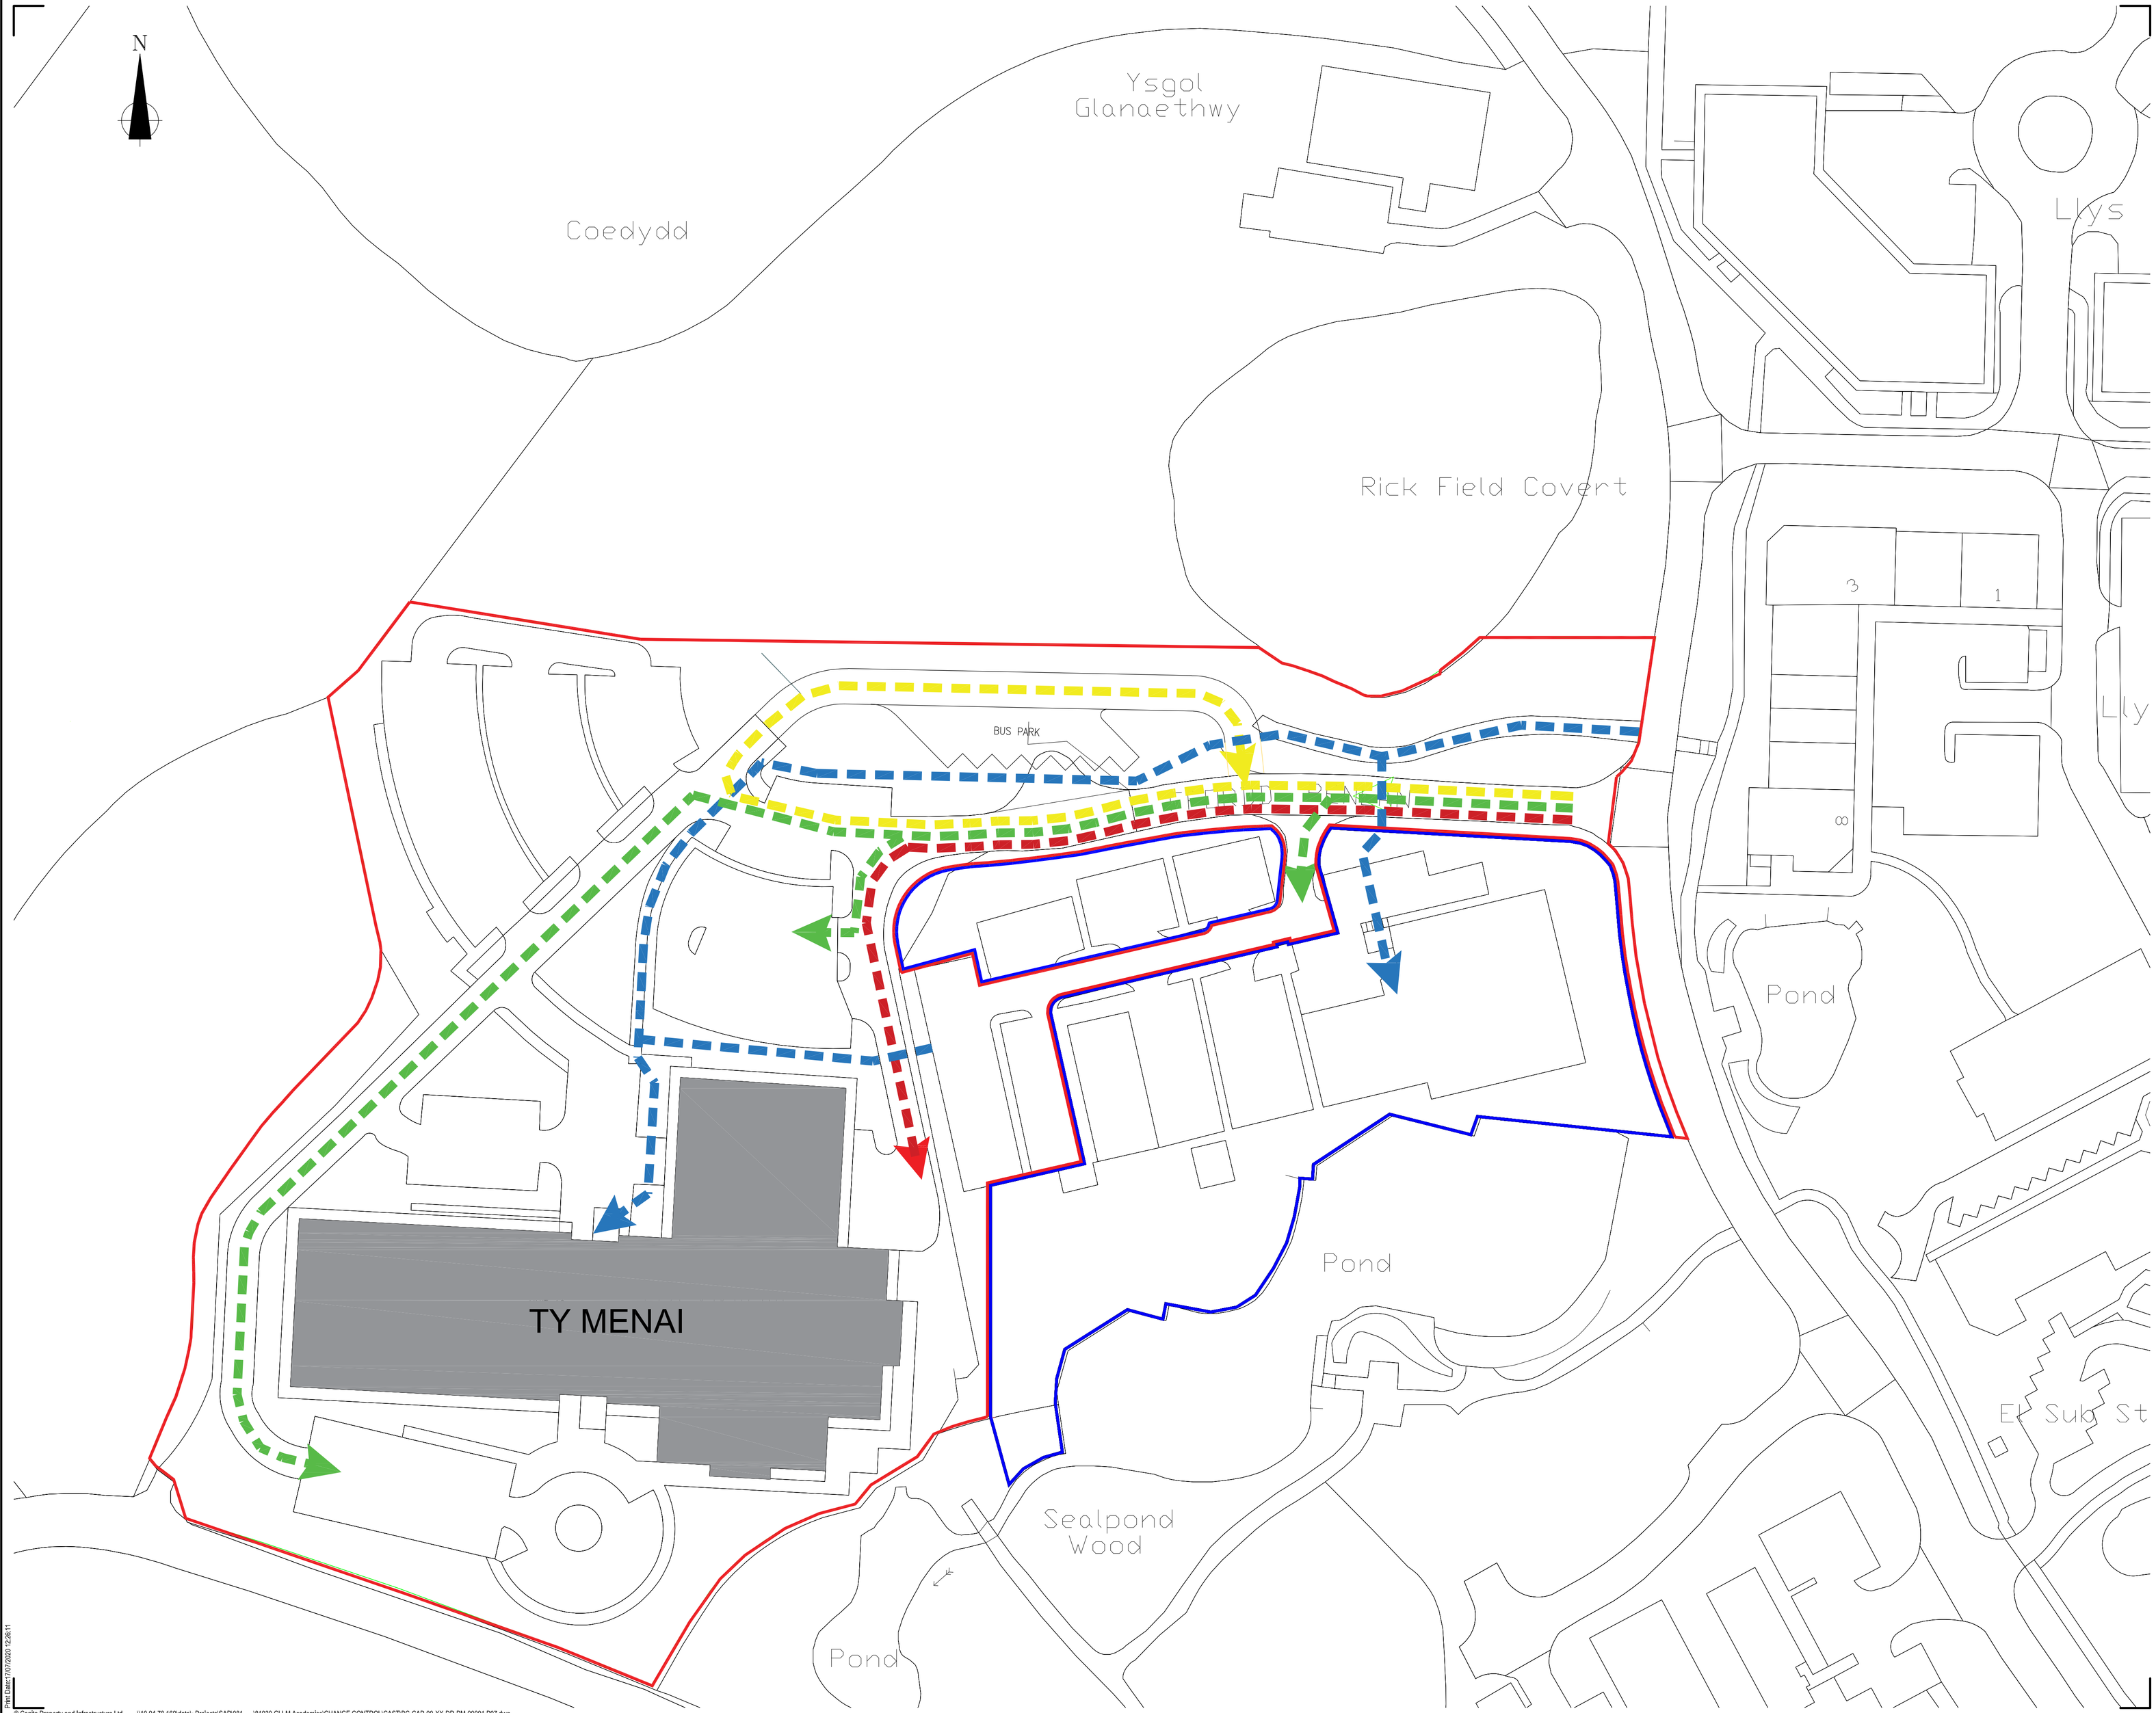

KEY

- Pedestrian Access
- Staff, Student and Visitors Vehicular Access
- Bus Access
- Goods Deleiveries
- Planning application site boundary
- Other land owned by the applicant adjacent to the application site

Rev	Drwn	Chk'd	App'd	Description	Date
P7	MC	GM	MC	BOUNDARY LINE FOR TY MENAI	07/07/2020
P6	MC	ME	MC	ISSUED FOR COMMENT	10/06/2019
P5	MC	ME	MC	ISSUED FOR COMMENT	06/06/2019
P4	MC	ME	MC	ISSUED FOR COMMENT	22/05/2019
P3	MC	ME	MC	ISSUED FOR COMMENT	04/02/2019
P2	MC	ME	MC	ISSUED FOR COMMENT	01/02/2019
P1	MC	ME	MC	ISSUED FOR COMMENT	30/01/2019

Purpose of Issue

S2 - ISSUED FOR INFORMATION

Classification

COMMERCIAL IN CONFIDENCE

Client

Grŵp Llandrillo Menai

Project

PROPOSED BANGOR CAMPUS AT PARC MENAI, GWYNEDD

Drawing

SITE BOUNDARIES AND ACCESS/CIRCULATION ROUTES

Scale @ A1	Drawn	Checked	Approved
1:500	MC	ME	MC

Project No.	Date
CS/081930	30/01/2019

Drawing Identifier (Project - Originator - Zone - Level - File Type - Role - Number) BS1192 Compliant

BC-CAP-00-XX-DR-PM-00001 revision P06

CAPITA PROJECT_MANAGEMENT

7th Floor Lee House, 90 Great Bridgewater Street, Manchester, M1 5JW

www.capitaproperty.co.uk

Capita Property and Infrastructure Ltd.

© Capita Property and Infrastructure Ltd \\10.94.78.169\data\~Projects\SAP\081___\81930 GLLM Academies\CHANGE CONTROL\CAST\BC-CAP-00-XX-DR-PM-00001 P07.dwg

Print Date:17/07/2020 12:26:11