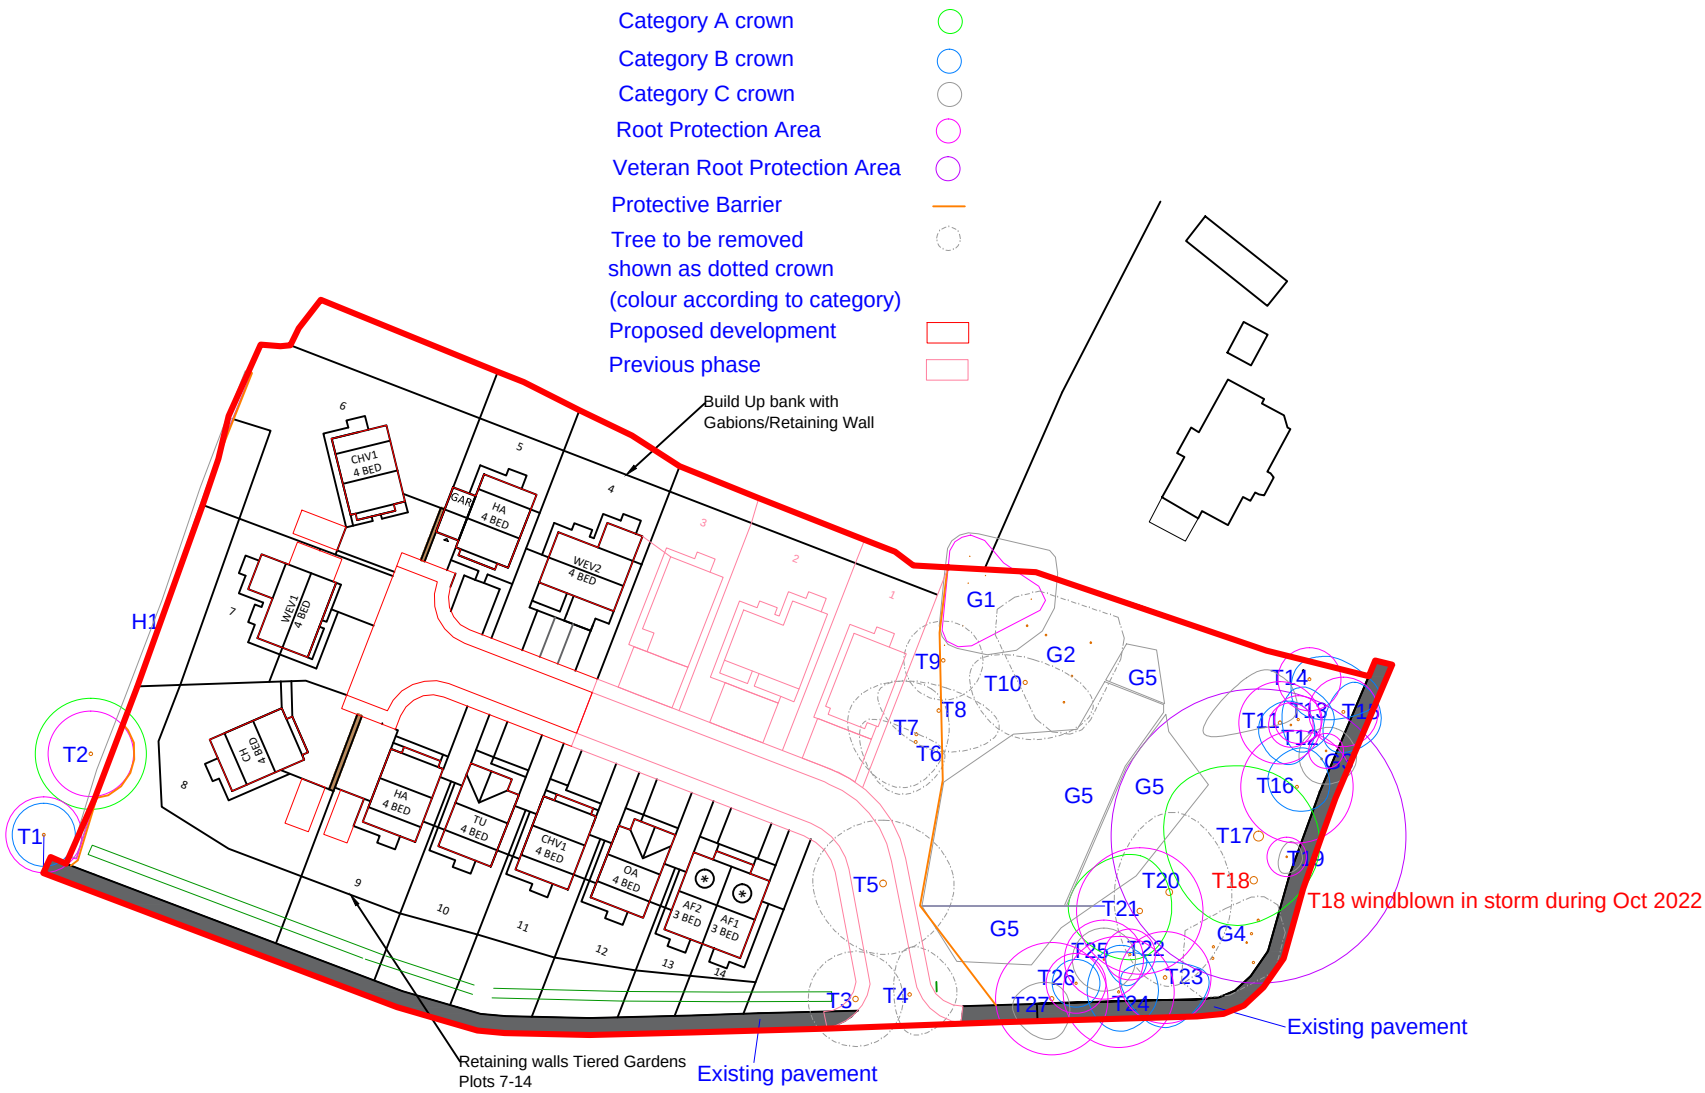

TREE PROTECTION PLAN WITH LAYOUT

REVISED AUG 2023
PLOTS 4-14